

MONUMENT RECORD  
State of Indiana - County of Monroe

Section: 5

Township: 9 North


Range: 1 West

Corner ID: Blm G-03

**Monument Description & Remarks:** 5/8" Rebar with missing cap, "SHEPPARD LS 20100021", set 0.3ft below ground. Survey Sign 5ft above ground at pt. B

**References On File:** Michael E. Sheppard survey, Howard Halderman (2007), on file in Recorder Office cabinet S, envelope 389

RECOVERY TIE DRAWING  
Field Book 40 Page No. 28

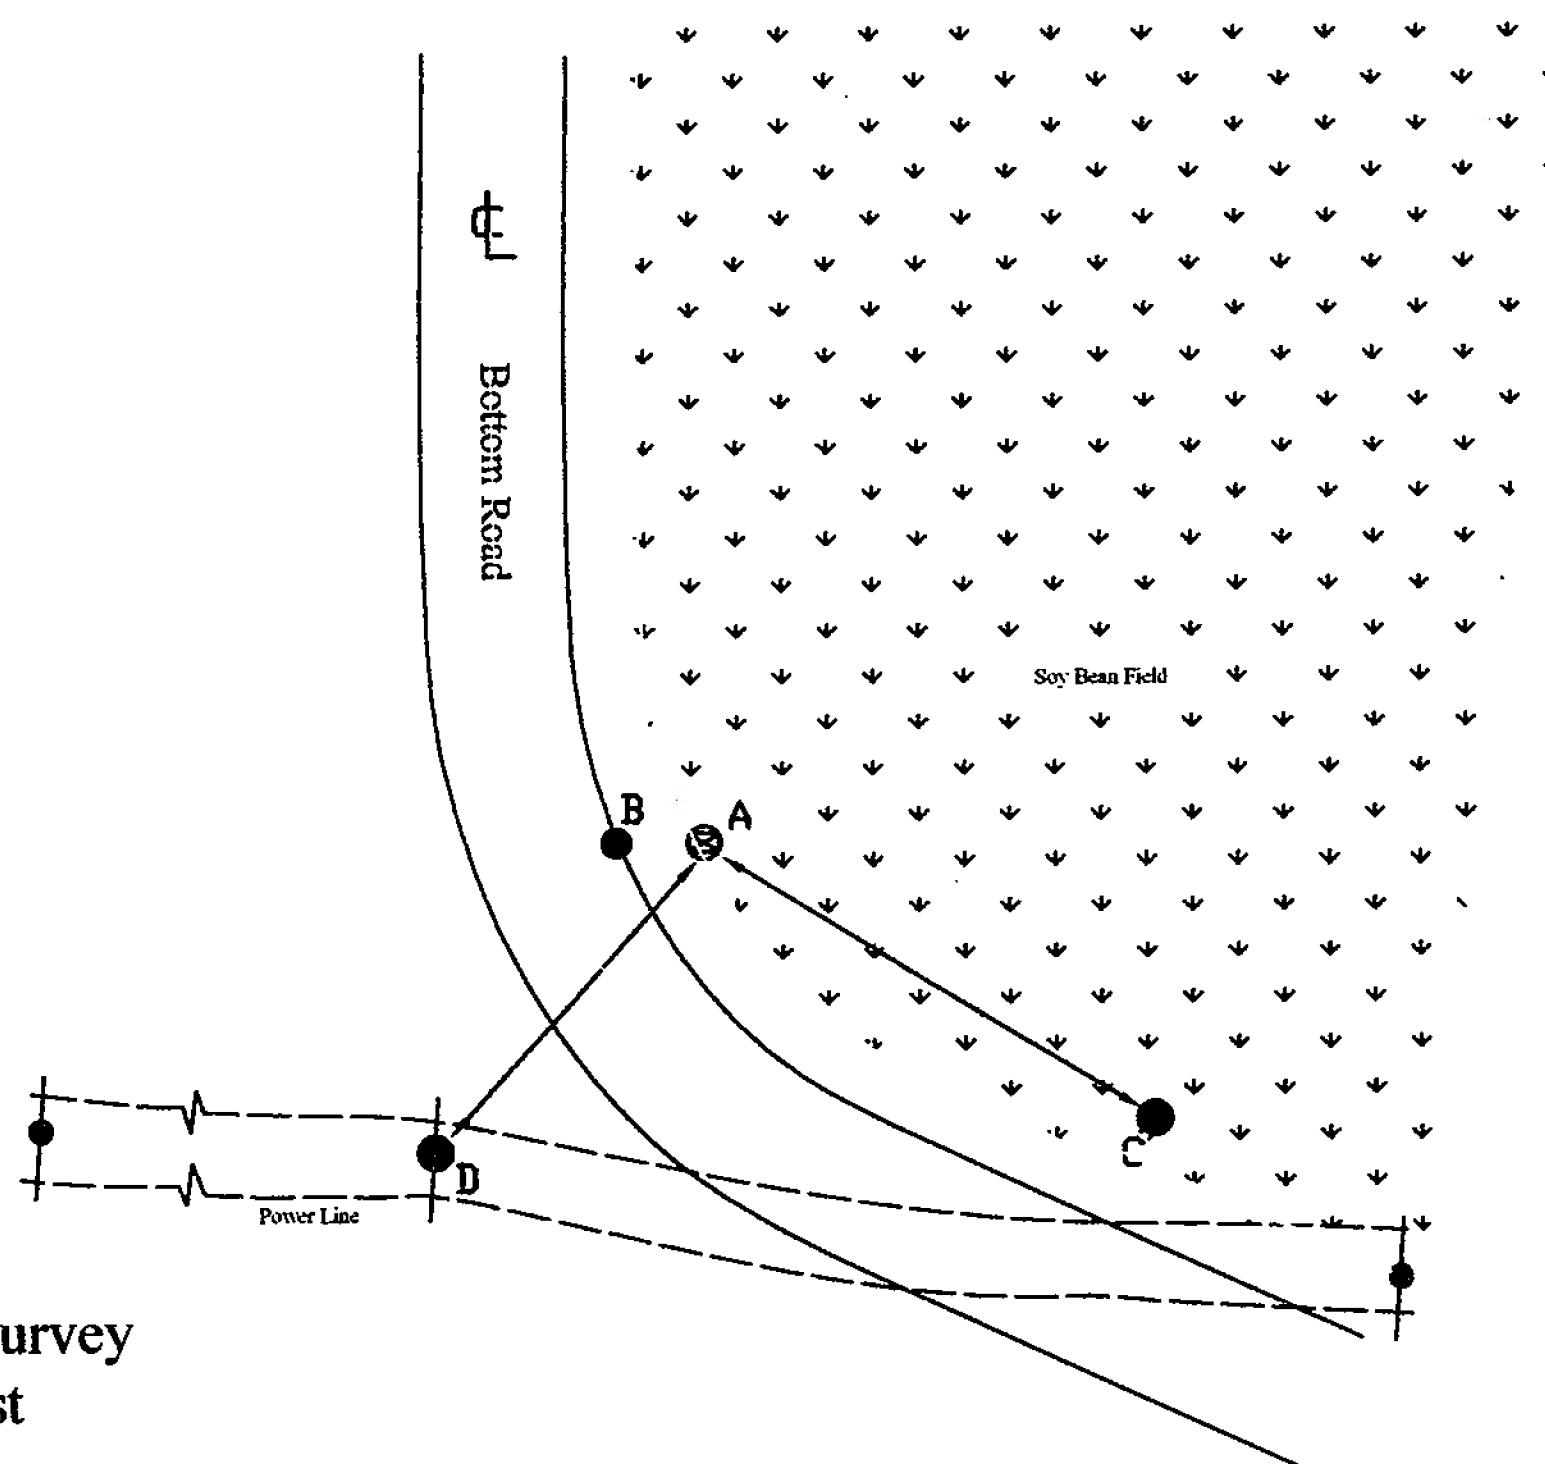

A - 5/8" Rebar

B - S 75° W 18.65' to Survey  
Sign on metal fence post

C - S 46° E 138.30' to 9"  
cast iron water utility


D - S 52° W 100.70' to MAG  
nail in 15" power line pole

Not To Scale  
Compass Bearing Magnetic North

I, Kevin P. Enright, Monroe County Surveyor, hereby certify that this document was prepared under my direction in accordance with the provisions of section 36-2-12-11 of the Indiana Code; and the above data is given under my hand and seal this 29th day of April, 2008.

Administered by the Monroe County Surveyor Review Board

Date: 5-13-2008

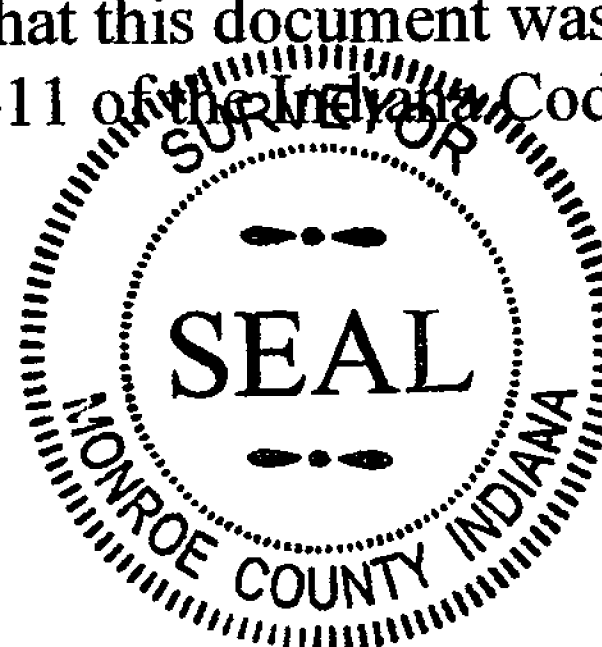



**Blm G-03**

**04/29/2008**